


I-30 Deck Park Planning Study

Little Rock, Arkansas
Pulaski County

“COMMUNITY CAP” DECK

LEGEND

- Structure Outline
- Retaining Wall
- Deck Park Area
- Existing Bridge
- I-30 Centerline

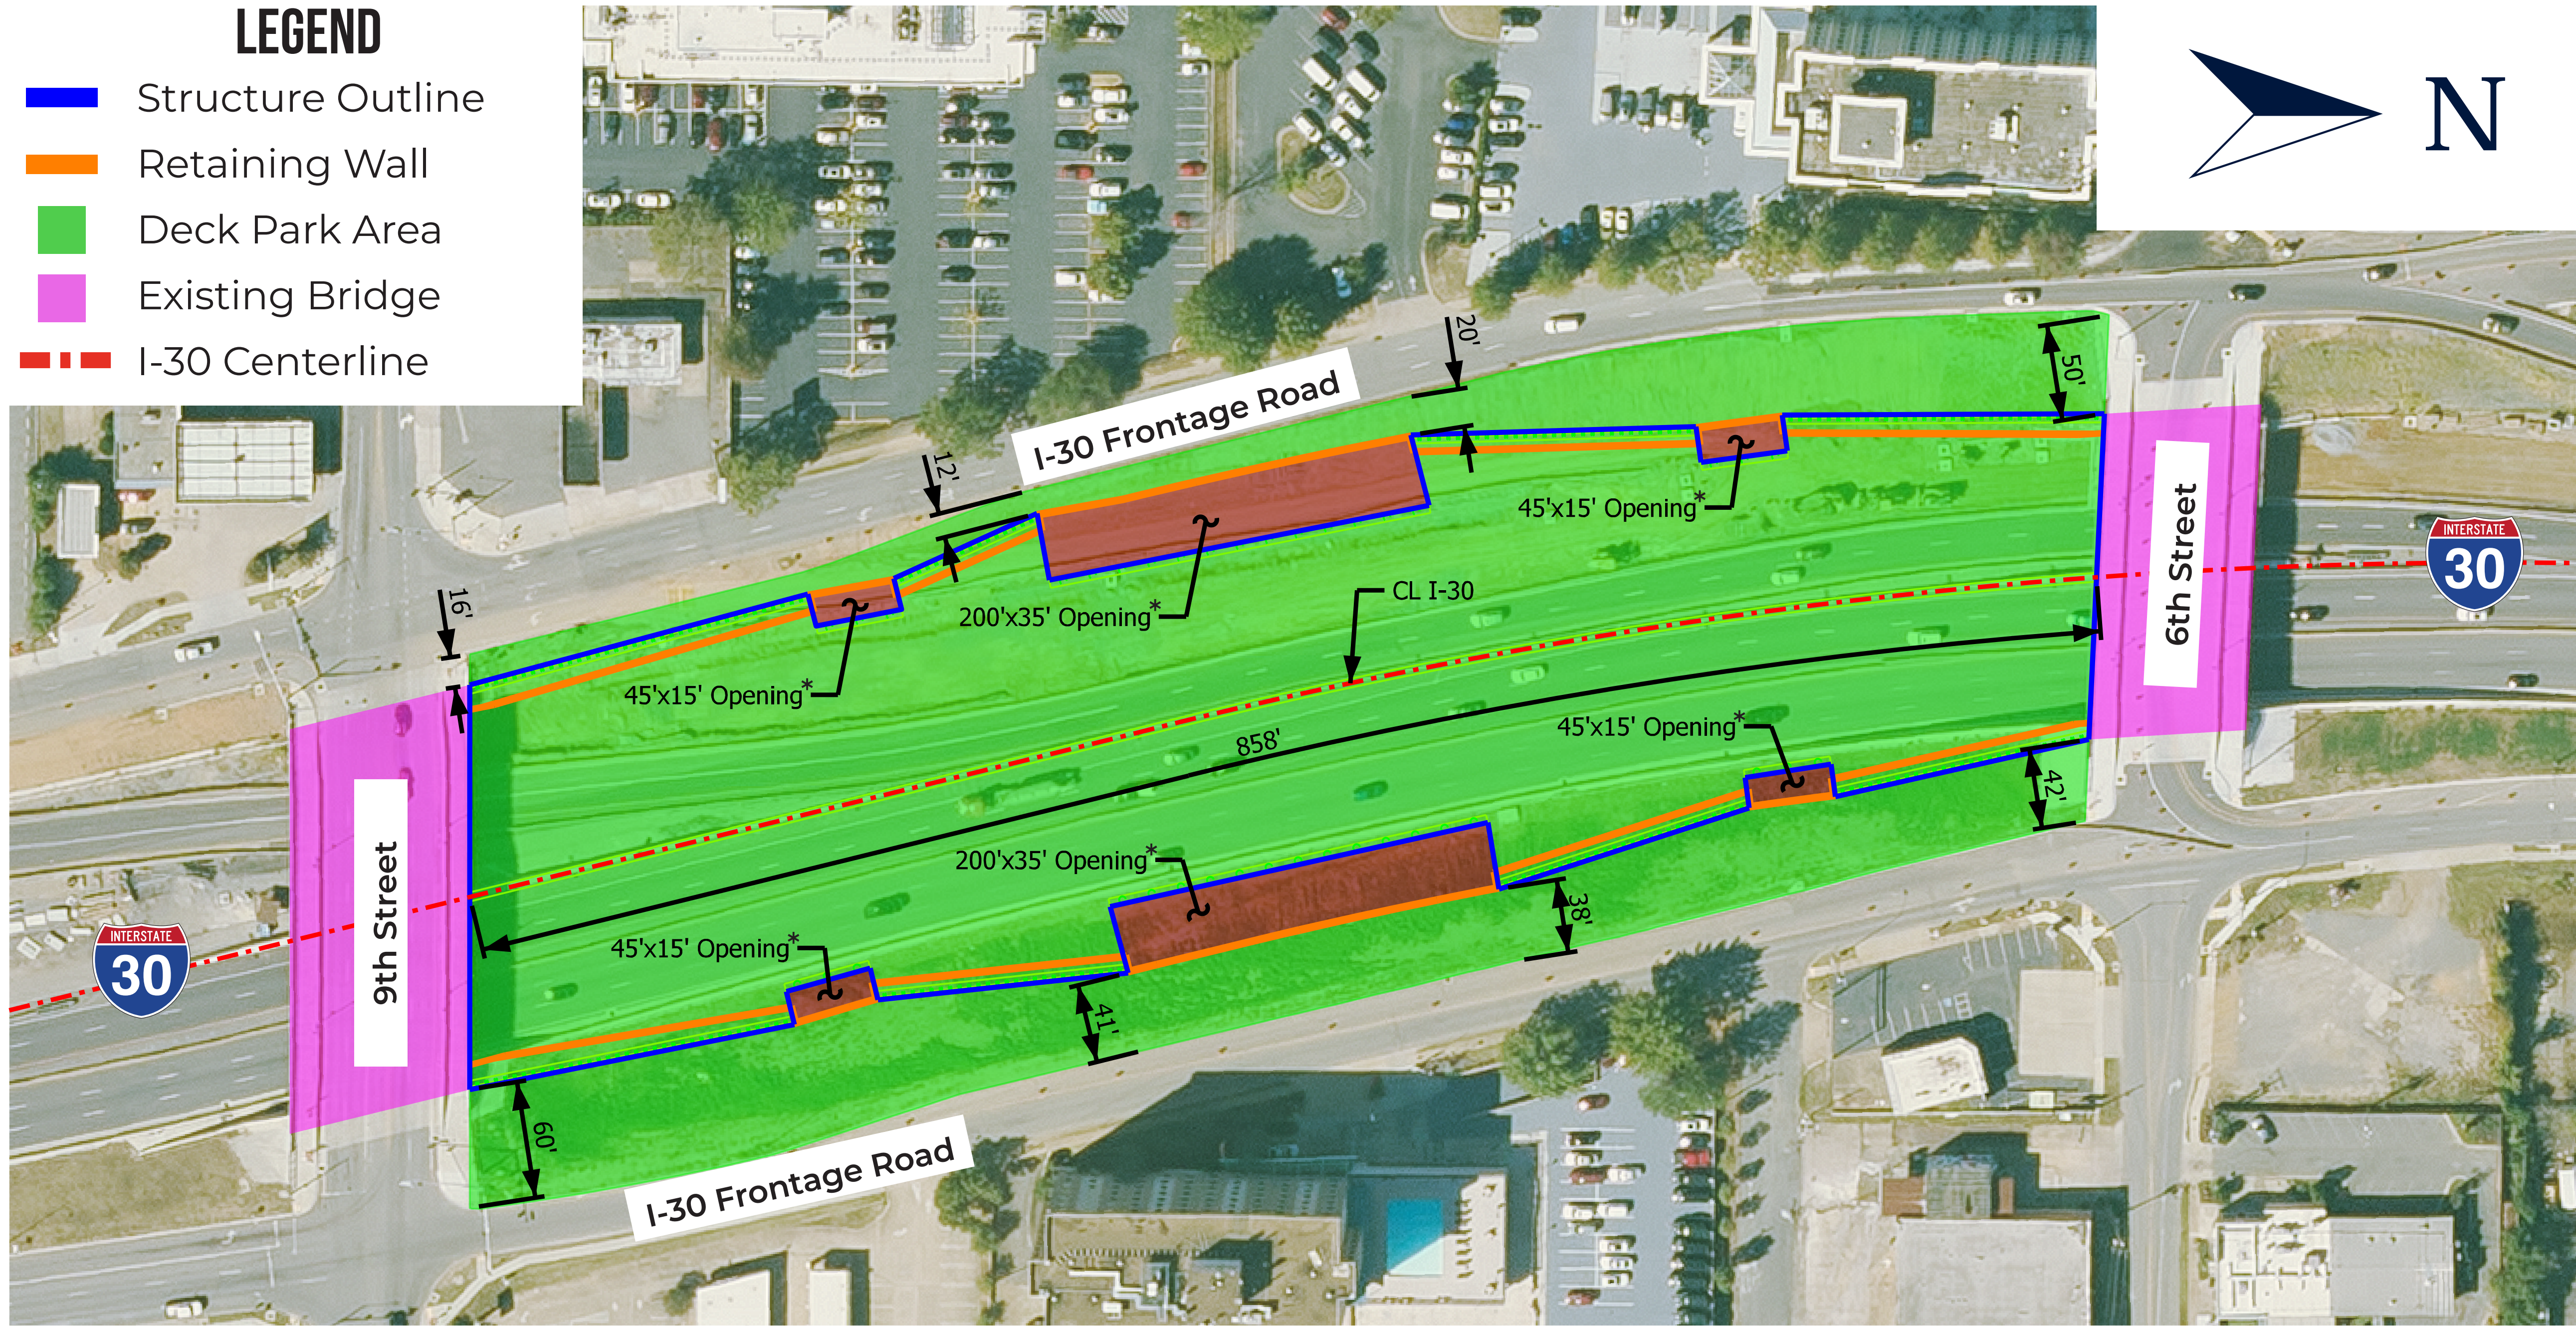

*Size and configuration of deck openings for natural ventilation are conceptual only. If this alternative is selected as the preferred alternative, a more detailed fire and life safety analysis would be performed to refine the layout of the openings.

Key Highlights

- Full build-out alternative
- Maximizes park space
 - 5.34 acres
- Vertical constraints
- Natural ventilation openings
- High cost
 - \$195M - \$205M
 - Largest structure
 - Bridge area: 3.84 acres
 - Categorized as tunnel
 - Fire & life safety premiums
 - Lighting premiums

