


I-30 Deck Park Planning Study

Little Rock, Arkansas
Pulaski County

“CENTRAL CONNECTOR” DECK (OPTION B)

*Width of structure may be refined if this alternative is selected as the preferred alternative. Width could potentially increase depending on a more detailed fire and life safety analysis or decrease depending on possible funding strategies (to be performed or determined in the next phase of the study).

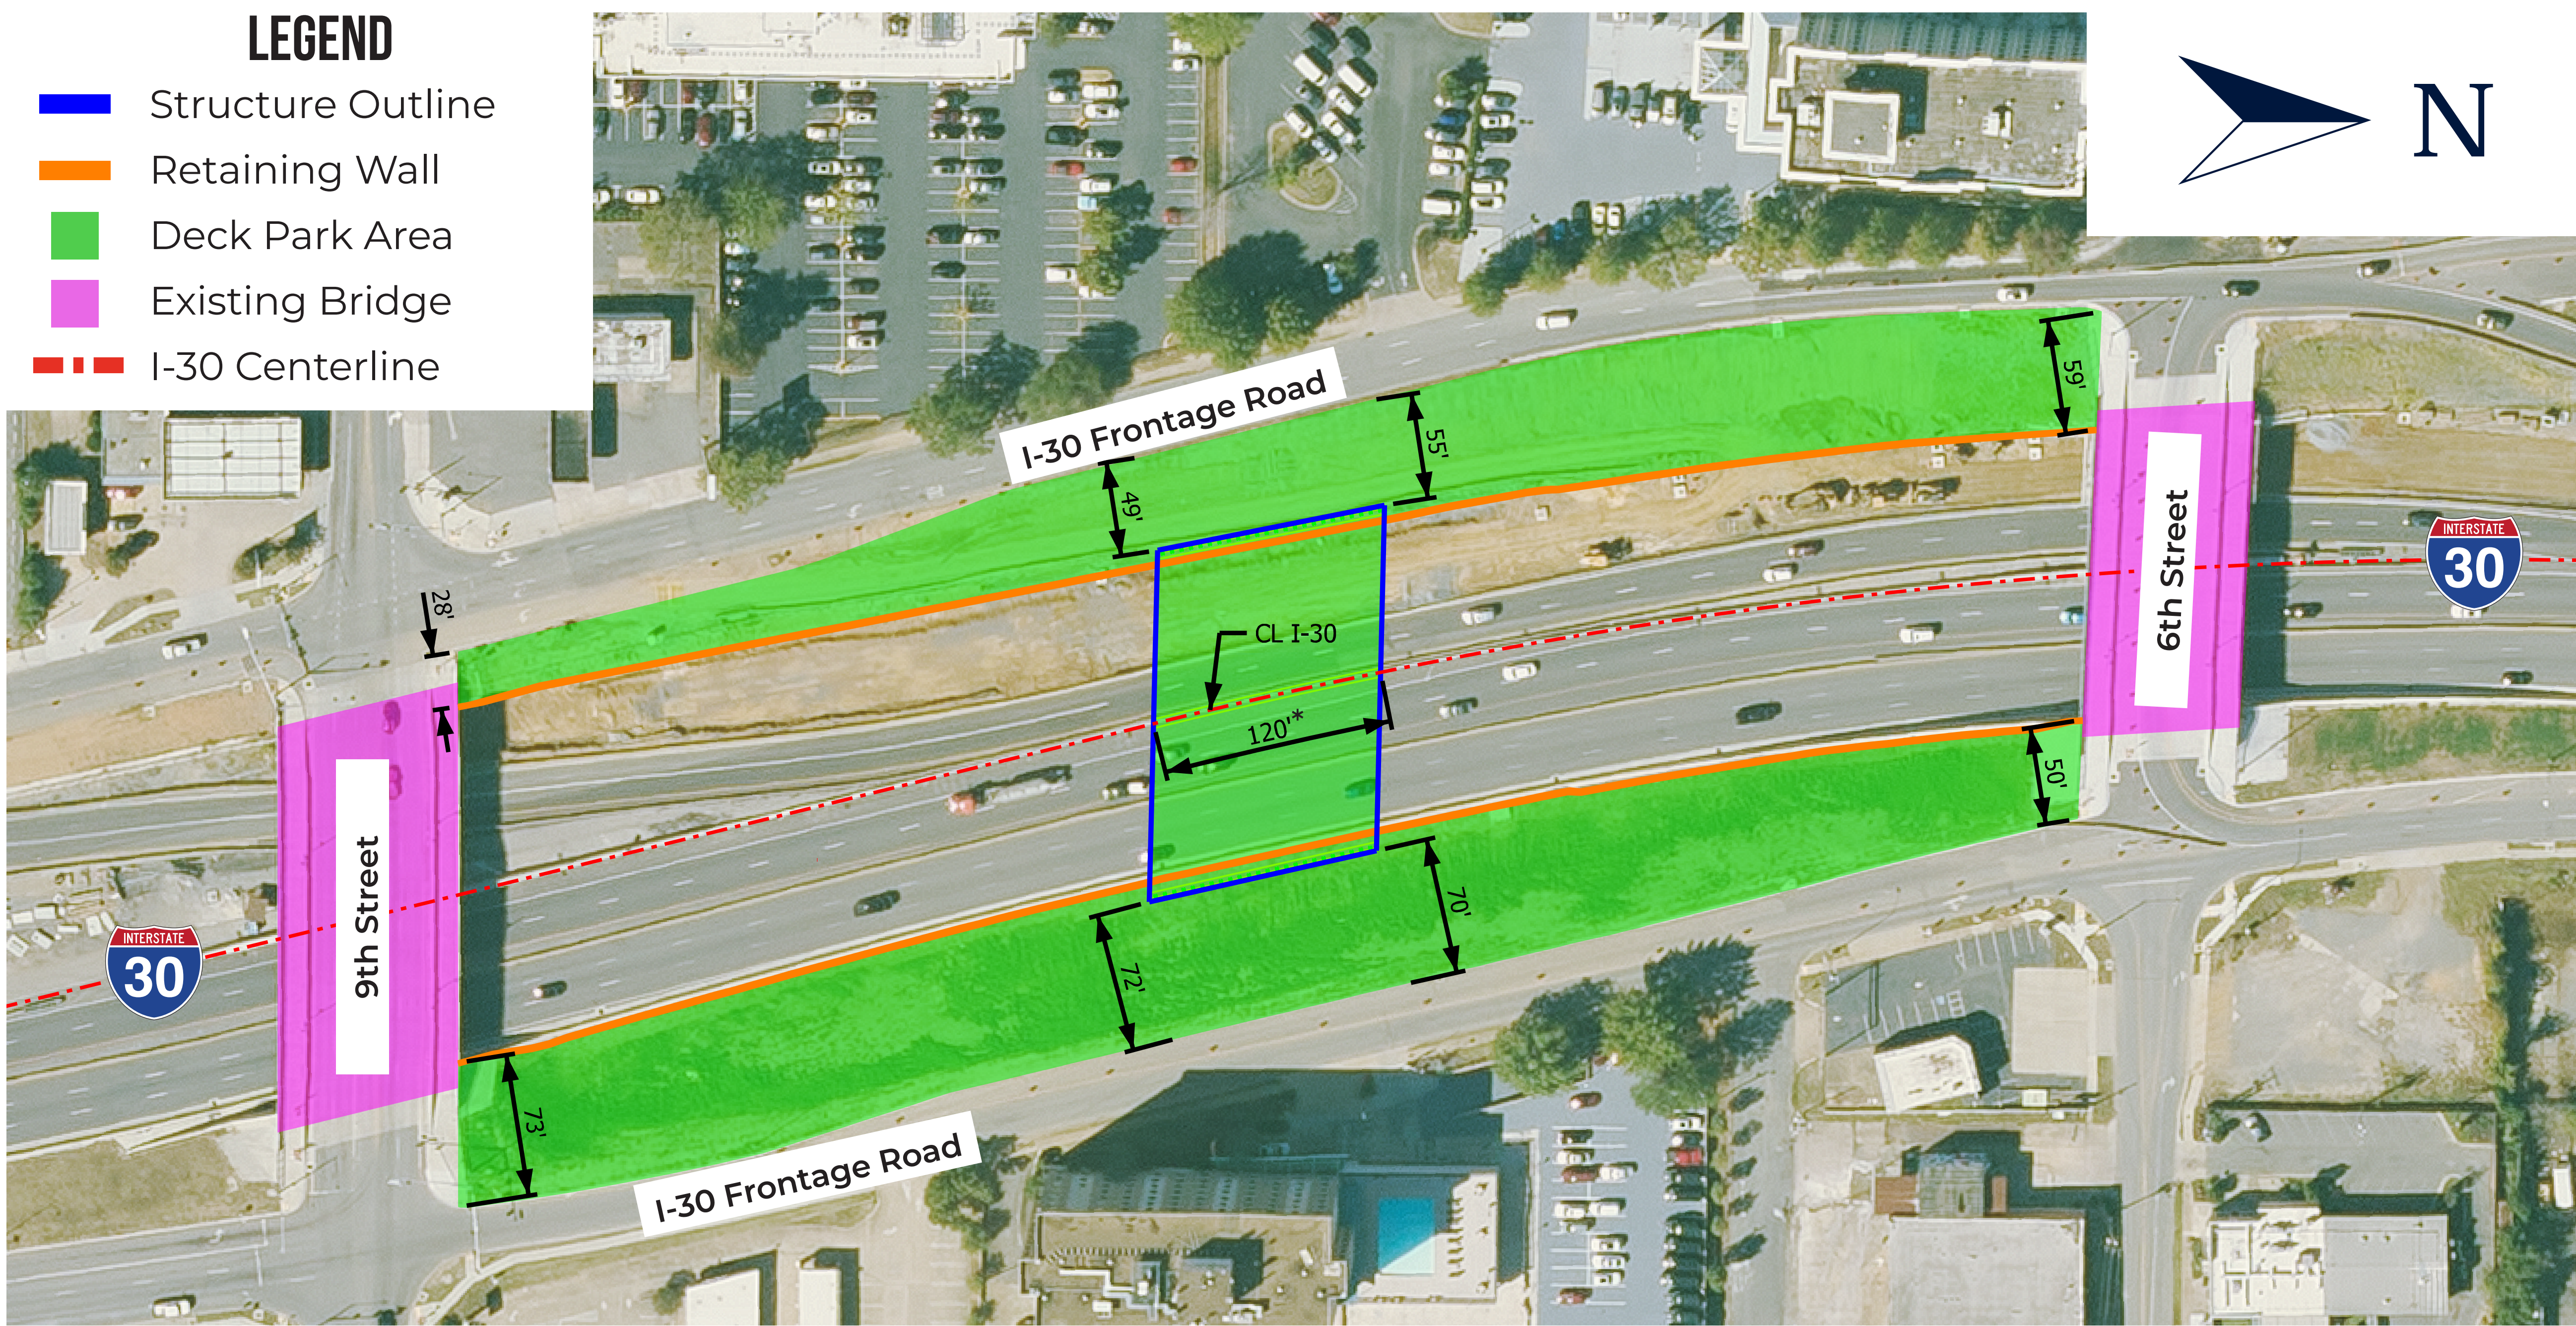

Key Highlights

- Smallest park space
 - 2.97 acres
- Still provides connection
- Park areas behind walls
- Avoids existing structures
- No mechanical ventilation or openings required
- Lowest cost
 - \$35m - \$40m
 - Smallest structure
 - Bridge area: 0.53 acres
 - Tunnel premiums avoided
 - Lighting cost reduced (vs. full build-out)

