


I-30 Deck Park Planning Study

Little Rock, Arkansas
Pulaski County

“GATEWAY GREENS” DECK

LEGEND

- Structure Outline
- Retaining Wall
- Deck Park Area
- Existing Bridge
- I-30 Centerline

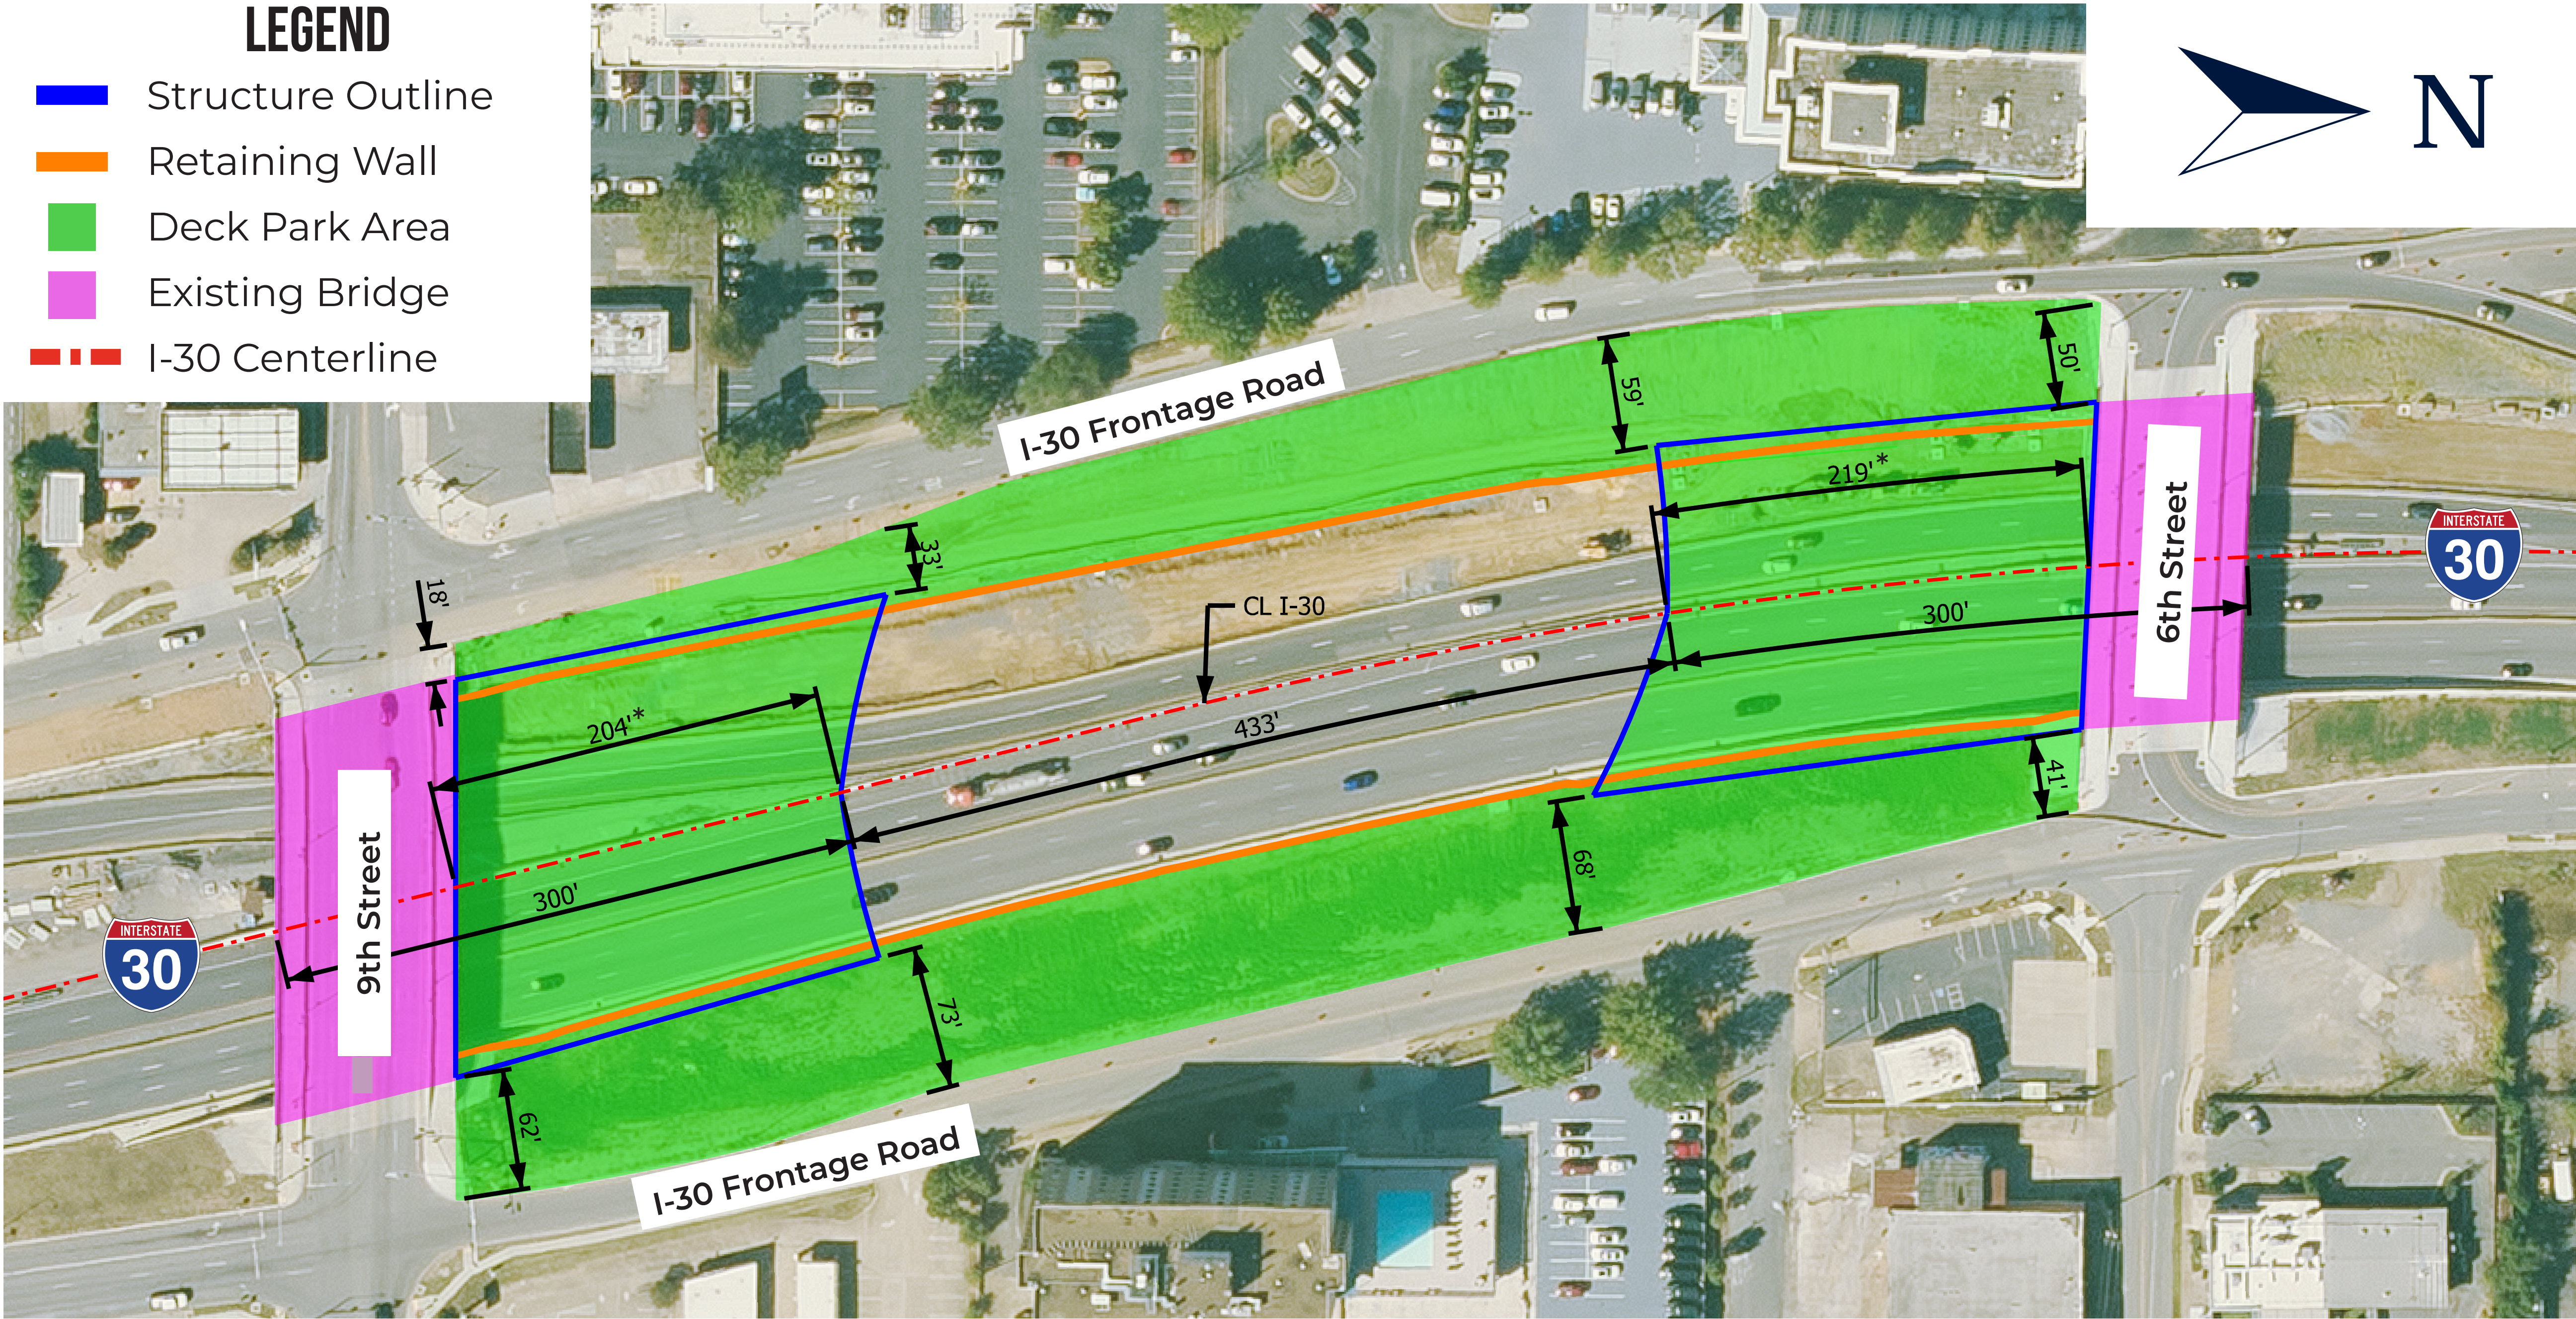

Key Highlights

- “Medium” alternative
 - 3.35 - 4.21 acres**
- Connection at ends
- Park areas behind walls
- No mechanical ventilation or openings required
- Gap suitable for lighting
- “Middle” cost
 - \$60m - \$110m**
- “Middle” structure
 - Bridge area: 0.89 - 1.86 acres**
- Tunnel premiums avoided
- Lighting cost reduced (vs. full build-out)

** Ranges reflect one bridge (low) to both bridges (high)

